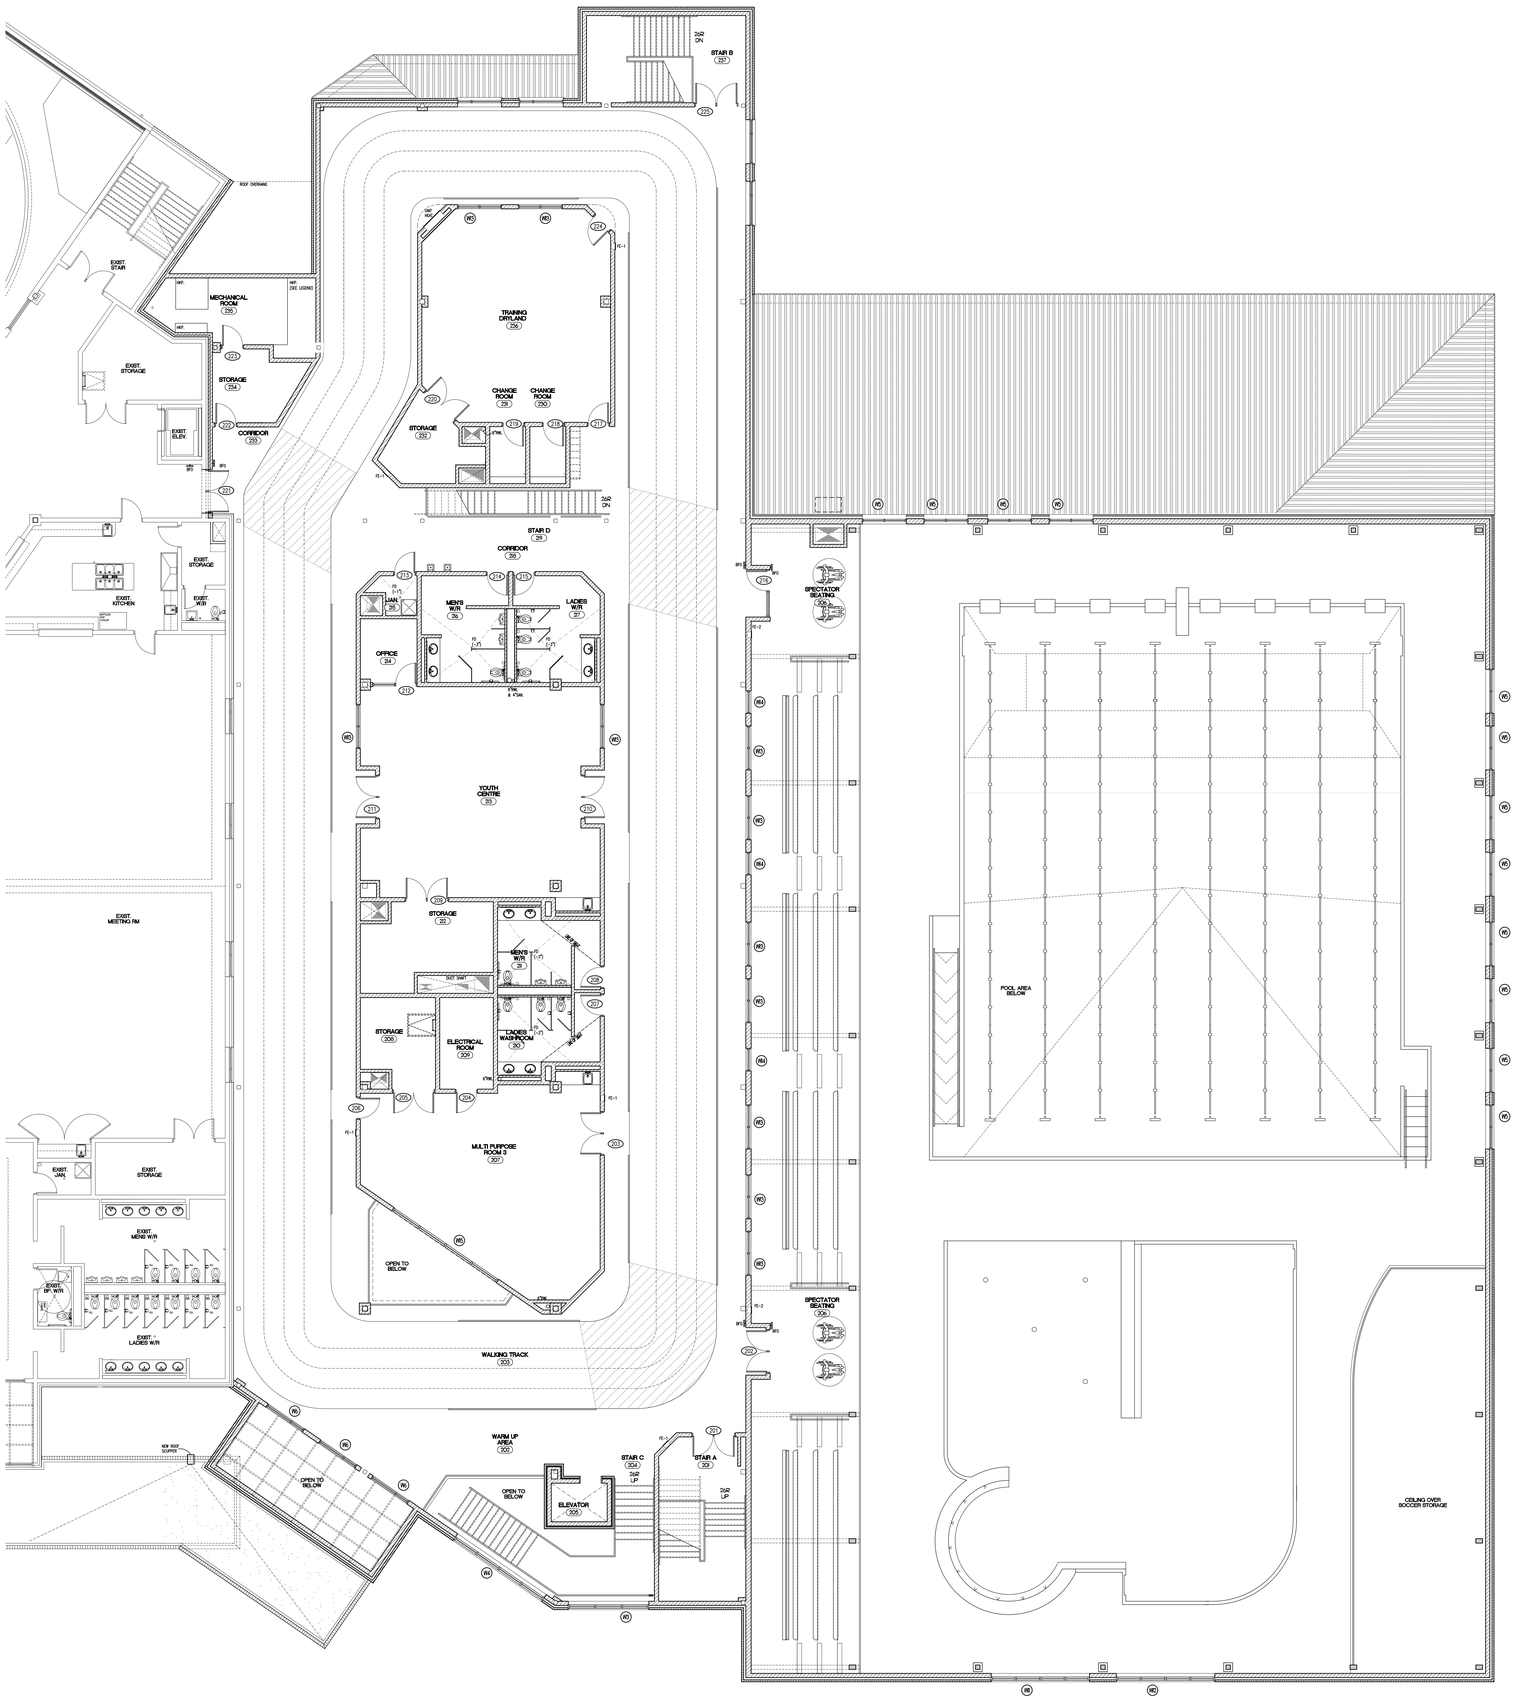

SECOND FLOOR PLAN

NOTES

THESE NOTES ARE TYPICAL FOR ALL PLAN SHEETS A2.1 TO A2.2 INCLUSIVE

1. ALL EXPOSED MASONRY CORNERS SHALL BE BULLNOSED (TYPICAL).
2. WHERE NON-LOADBEARING WALLS OCCUR BELOW PRECAST SLABS MASON TO FILL SOLID BETWEEN TOP OF BLOCK AND U/S OF PRECAST SLAB OR FILL SOLID BETWEEN TOP OF BLOCK AND U/S OF PRECAST SLAB WITH CONTINUOUS POLY ROPE BACKER ROD AND SEALANT.
3. FIRST BLOCK COURSE TO BE GLAZED BLOCK TYPICAL THROUGHOUT. OMIT
4. WATERPROOFING/DAMPROOFING
   FOR FULL BASEMENT FOUNDATION WALLS AND ELEVATOR PIT USE P.V.C. AIR GAP DRAINAGE BOARD, MEL-DRAIN DR ROLLED MATRIX DRAINAGE SYSTEMS BOARD OR EQUAL OR MEL-GARD MULTI-DIMENSIONAL SELF ADHERING SHEET WATERPROOFING MEMBRANE.
   FOR NON BASEMENT FOUNDATION WALLS USE SEAL-MASTIC TYPE 2 CLASS I SPRAY-GRADE EMULSION DAMPROOFING OR EQUAL BLUESKIN SPRAY-ON.
5. ALL COLUMNS AND BEAMS ON GROUND FLOOR THAT SUPPORT A FLOOR ASSEMBLY SHALL HAVE A 2 HOUR FIRE RATED ASSEMBLY TO U/S OF PRECAST ABOVE.
6. THICKEN FLOOR SLAB ON GRADE UNDER ALL NON-LOAD BEARING WALLS 7 1/2" OR LARGER.
7. MASONRY CONTRACTOR TO FILL IN OPENING IN BLOCK WALLS WHERE ANY DUCTWORK IS LOCATED.
8. POURED SLURRY CONCRETE TO FILL DEPTH OF 7'-0" DEEP PLASTIC SUMP PIT LOCATIONS. THREE LOCATIONS (1 SOUTH OF ELEVATOR, 2 IN BASEMENT AGAINST THE WEST WALL. PIT ASSEMBLY IS INSTALLED IN BORE HOLE THEN SET IN PLACE WITH SLURRY CONCRETE.
9. BLOCK WALLS NORTH OF CORRIDOR 163 AT ROOMS 160/162/165/166/167 ONLY EXTEND 6" MIN. ABOVE THE FINISHED CLG. AS INDICATED WITH AN ASTERISK ( ) ON PLANS.
10. SECOND FLOOR WALKING TRACK PERIMETER WALLS ONLY THAT SURROUND INTERIOR ROOMS (NOT THE WALLS INSIDE THESE ROOMS) WILL STOP 6" BELOW UNDERSIDE OF ROOF DECK, AND WILL EXTEND UP BETWEEN STEEL JOISTS BUT NOT TOUCHING THE JOISTS, AS INDICATED WITH AN ASTERISK ( ) ON PLANS.
11. SITE VERIFY THE LOCATION OF THE EXISTING MASONRY BANDING. NEW SMOOTH FACE COLOURED MASONRY BANDING TO MATCH EXISTING.

LEGEND

HKP. DENOTES 4" HIGH CONCRETE HOUSE KEEPING PAD - SEE MECHANICAL DRAWINGS FOR SIZE.

FE-1 OR FE-2 DENOTES RECESSED FIRE EXTINGUISHER CABINET. REFER TO MECHANICAL DRAWING. FOR WALL MOUNTED EXTINGUISHER AS WELL. COORDINATE HEIGHT W/ ARCHITECT.

DENOTES WALLS TO EXTEND 6'-6" A.F.F. ONLY (WALLS THAT DO NOT HAVE A HATCH PATTERN).

DENOTES BARRIER FREE DOOR OPERATOR (B.F.O.)

DEMOLITION NOTES

NOTE 1 REMOVE AND RELOCATE EXISTING ALUMINUM WINDOW (SHOWN DOTTED). INFILL EXISTING OPENING WITH RECLAIMED BLOCK VENEER AT DEMOLITION AT NORTH ENTRY. PATCH AND MAKE GOOD FINISHES THAT REMAIN.

NOTE 2 BREAKOUT EXISTING CONCRETE BLOCK AND ANTIQUE STONE VENEER WALL FOR NEW WINDOW OPENING. USE RECLAIMED WINDOW (NOTE 1). PROVIDE NEW ALUMINUM SILL TO MATCH EXISTING. ALSO NEW STEEL LINTEL REQUIRED. PATCH AND MAKE GOOD FINISHES THAT REMAIN.

NOTE 3 REMOVE EXISTING 3 1/2" ANTIQUE STONE VENEER (WALL TYPE W01). PROVIDE NEW 7 1/2" ANTIQUE STONE VENEER (REINF.) PATCH AND MAKE GOOD FINISHES THAT REMAIN.

NOTE 4 BREAKOUT EXISTING CONCRETE BLOCK AND ANTIQUE STONE VENEER WALL FOR NEW DOOR OPENING AS SHOWN. NEW STEEL LINTEL REQUIRED. PATCH AND MAKE GOOD FINISHES THAT REMAIN.

GENERAL NOTES

DO NOT SCALE DRAWINGS.

DRAWINGS MUST BE READ IN CONJUNCTION WITH WRITTEN SPECIFICATIONS.

ALL WORK SHALL BE CARRIED OUT ACCORDING TO LATEST VERSIONS OF THE ONTARIO BUILDING CODE, OTHER APPLICABLE CODES, AND ALL AUTHORITIES HAVING JURISDICTION.

CHECK AND VERIFY ALL DIMENSIONS AND REPORT ALL DISCREPANCIES OR AMBIGUITIES TO THE ARCHITECT PRIOR TO ISSUANCE OF CONTRACT.

ALL DRAWINGS ARE THE PROPERTY OF THE ARCHITECT AND MUST BE RETURNED UPON REQUEST.

No.	REVISION	DATE
1.	ISSUED FOR TENDER	APRIL 19, 2010
2.	ISSUED FOR CONSTRUCTION	JUNE 8, 2010

JACKSON BARILL
MANAGEMENT INC.
400 Douglas Street
Stratford, Ontario, N5A 7Z7
Telephone: (519) 272-9710
Facsimile: (519) 272-9711

"Guy R. Bellehumeur, B. Arch., OAA, MRAIC, Principal Architect of GB ARCHITECT INC. is the designer for this project with respect to all architectural work identified on this drawing sheet. The Ontario Association of Architects has assigned Guy R. Bellehumeur & GB ARCHITECT INC. **BCDS Number 427** as per requirements of the Ministry of Municipal Affairs & Housing Bill 124."

GB ARCHITECT INC.
430 ONTARIO STREET
STRATFORD, ONTARIO. N5A 3J2
PHONE (519) 272 0073 FAX (519) 272 1433

The Corporation of the Township of Wilmot

60 Snyder's Road West
Baden, Ontario

Proposed Addition to the Multi-Use Recreational Facility
Nafziger Road
New Hamburg, Ontario

DRAWING TITLE

SECOND FLOOR PLAN

SCALE	1/8"=1'-0"
DRAWN BY	TSW
PROJECT NO.	09-900
DATE	APRIL 14, 2010

A2.2
SHEET NUMBER