PLANT LIST

KEY	QTY	COMMON NAME BOTANICAL NAME
GT	3	Thornless Locust Gleditsia Tricanthos
AF	7	Freeman Maple Acer Freemanni
AS	2	Sugar Maple Acer Saccharum
TA	3	Basswood Tilia Americana
AC	1	Serviceberry Amelanchier Canadensis
CO	1	Hackberry Celtis Occidentalis
LT	1	Tulip Liriodendron Tulipifera
AR	5	Red Maple Acer Rubrum
PN	8	Austrian Pine Pinus Nigra
PG	10	White Spruce Picea Glauca

Total Trees: 41
Total Armour Stone: 49

LEGEND

- Existing Deciduous Tree
- Proposed Deciduous Tree
- Existing Coniferous Tree
- Proposed Coniferous Tree
- Armour Stones
- Bridge
- Shade Shadow
- Vine Canopy

SITE PLAN: UPPER FIELD

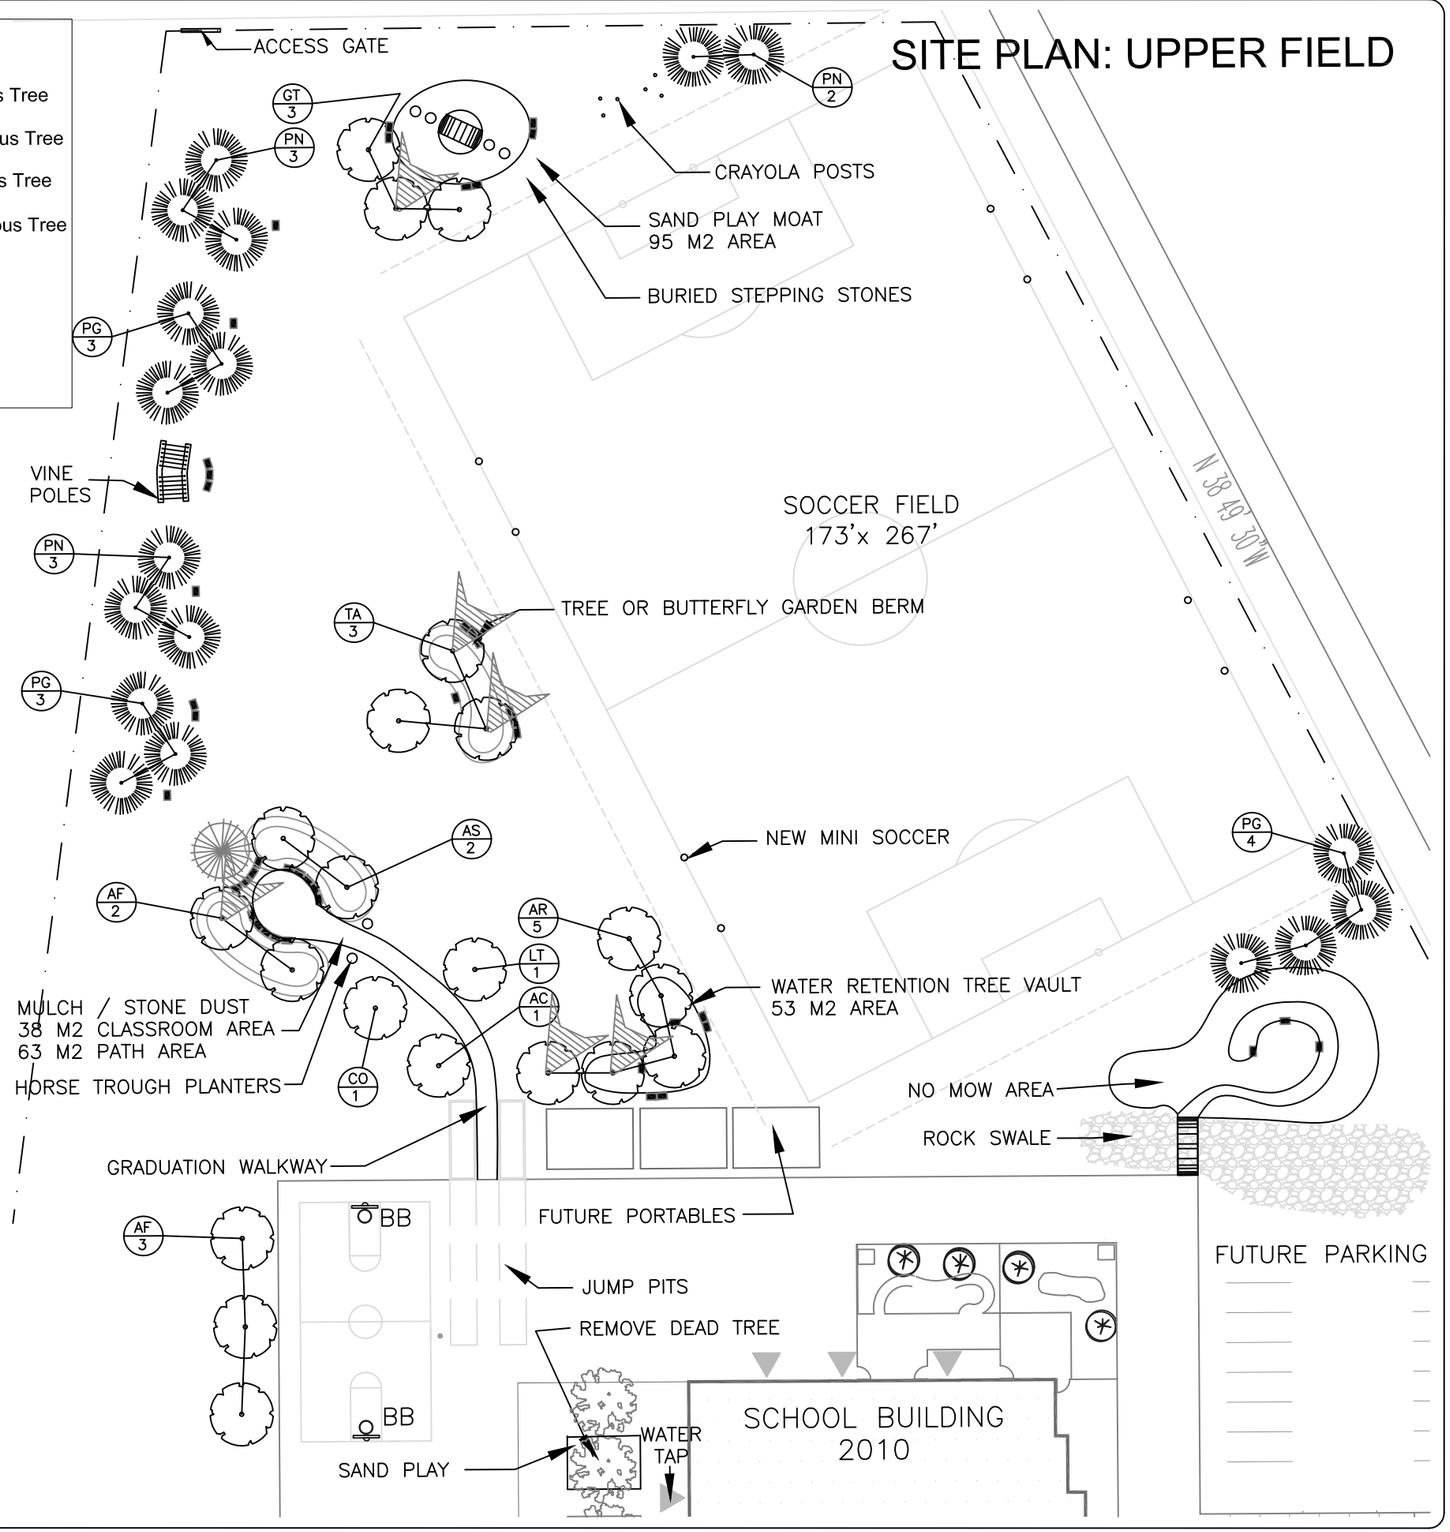

SITE PLAN: LOWER AREA

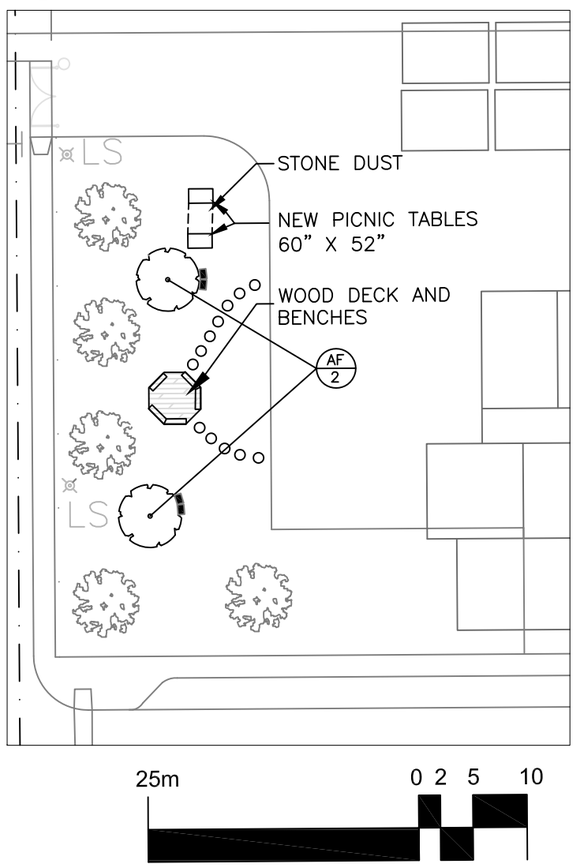

SCHOOL NAME AND PROJECT:

SIR ADAM BECK PUBLIC SCHOOL
1140 SNYDERS ROAD WEST,
BADEN, ONTARIO N3A 0A8

sir adam beck public school footprints greening committee

CONCEPTUAL DESIGN BY:
Drawn By: Sarah Wendland
In Association with: Dennis Wendland - Evergreen School Ground Greening Consultant
www.evergreen.ca

PARTNERS:

WATERLOO REGION DISTRICT SCHOOL BOARD
TOYOTA | EVERGREEN LEARNING GROUNDS
Imagine your city with nature

THIS CONCEPT IS FOR DISCUSSION PURPOSES ONLY. DO NOT CONSTRUCT FROM THIS DOCUMENT.

GENERAL NOTES:

1. ALL MEASUREMENTS IN METRES UNLESS OTHERWISE NOTED.
2. LANDSCAPE PLAN IS CONCEPTUAL ONLY. FINAL LAYOUT TO BE DETERMINED ON SITE WITH CONTRACTOR AND OWNER. IN CASE OF UNCERTAINTY CONTACT PLAN DESIGNERS.
3. ALL PLANT MATERIAL SHALL BE LOCALLY GROWN ONTARIO NURSERY STOCK.
4. ALL TREES TO BE STAKED AND ALL PLANTING BEDS TO BE MULCHED TO A DEPTH OF 75mm.
5. ALL PLANT MATERIAL TO BE DISEASE FREE AND TRUE TO FORM, SPECIMEN GRADE SINGLE STEM STOCK - UNLESS OTHERWISE SPECIFIED.
6. TREE, SHRUB, AND ROCK LOCATIONS TO BE ADJUSTED ON SITE WITH REGARD TO MINIMUM TREE SETBACKS USED BY SCHOOL DISTRICT GUIDELINES.
7. THIS PLAN HAS BEEN DEVELOPED, THROUGH A PARTNERSHIP BETWEEN EVERGREEN, THE SCHOOL AND THE LOCAL SCHOOL DISTRICT. THE INTENT IS TO MAKE A DIFFERENCE FOR THE HEALTH, SAFETY AND EDUCATION OF OUR YOUTH ON SCHOOL GROUNDS
8. REFER TO SCHOOL DISTRICT GREENING GUIDELINES FOR DISTANCES BETWEEN INSTALLED MATERIALS/ELEMENTS (TREE TO TREE SPACING, ROCK TO ROCK SPACING, ETC.).

NORTH:

DATE:
MAR 04 2012

L1
CONCEPTUAL SITE PLAN